


Case Study: The Walk



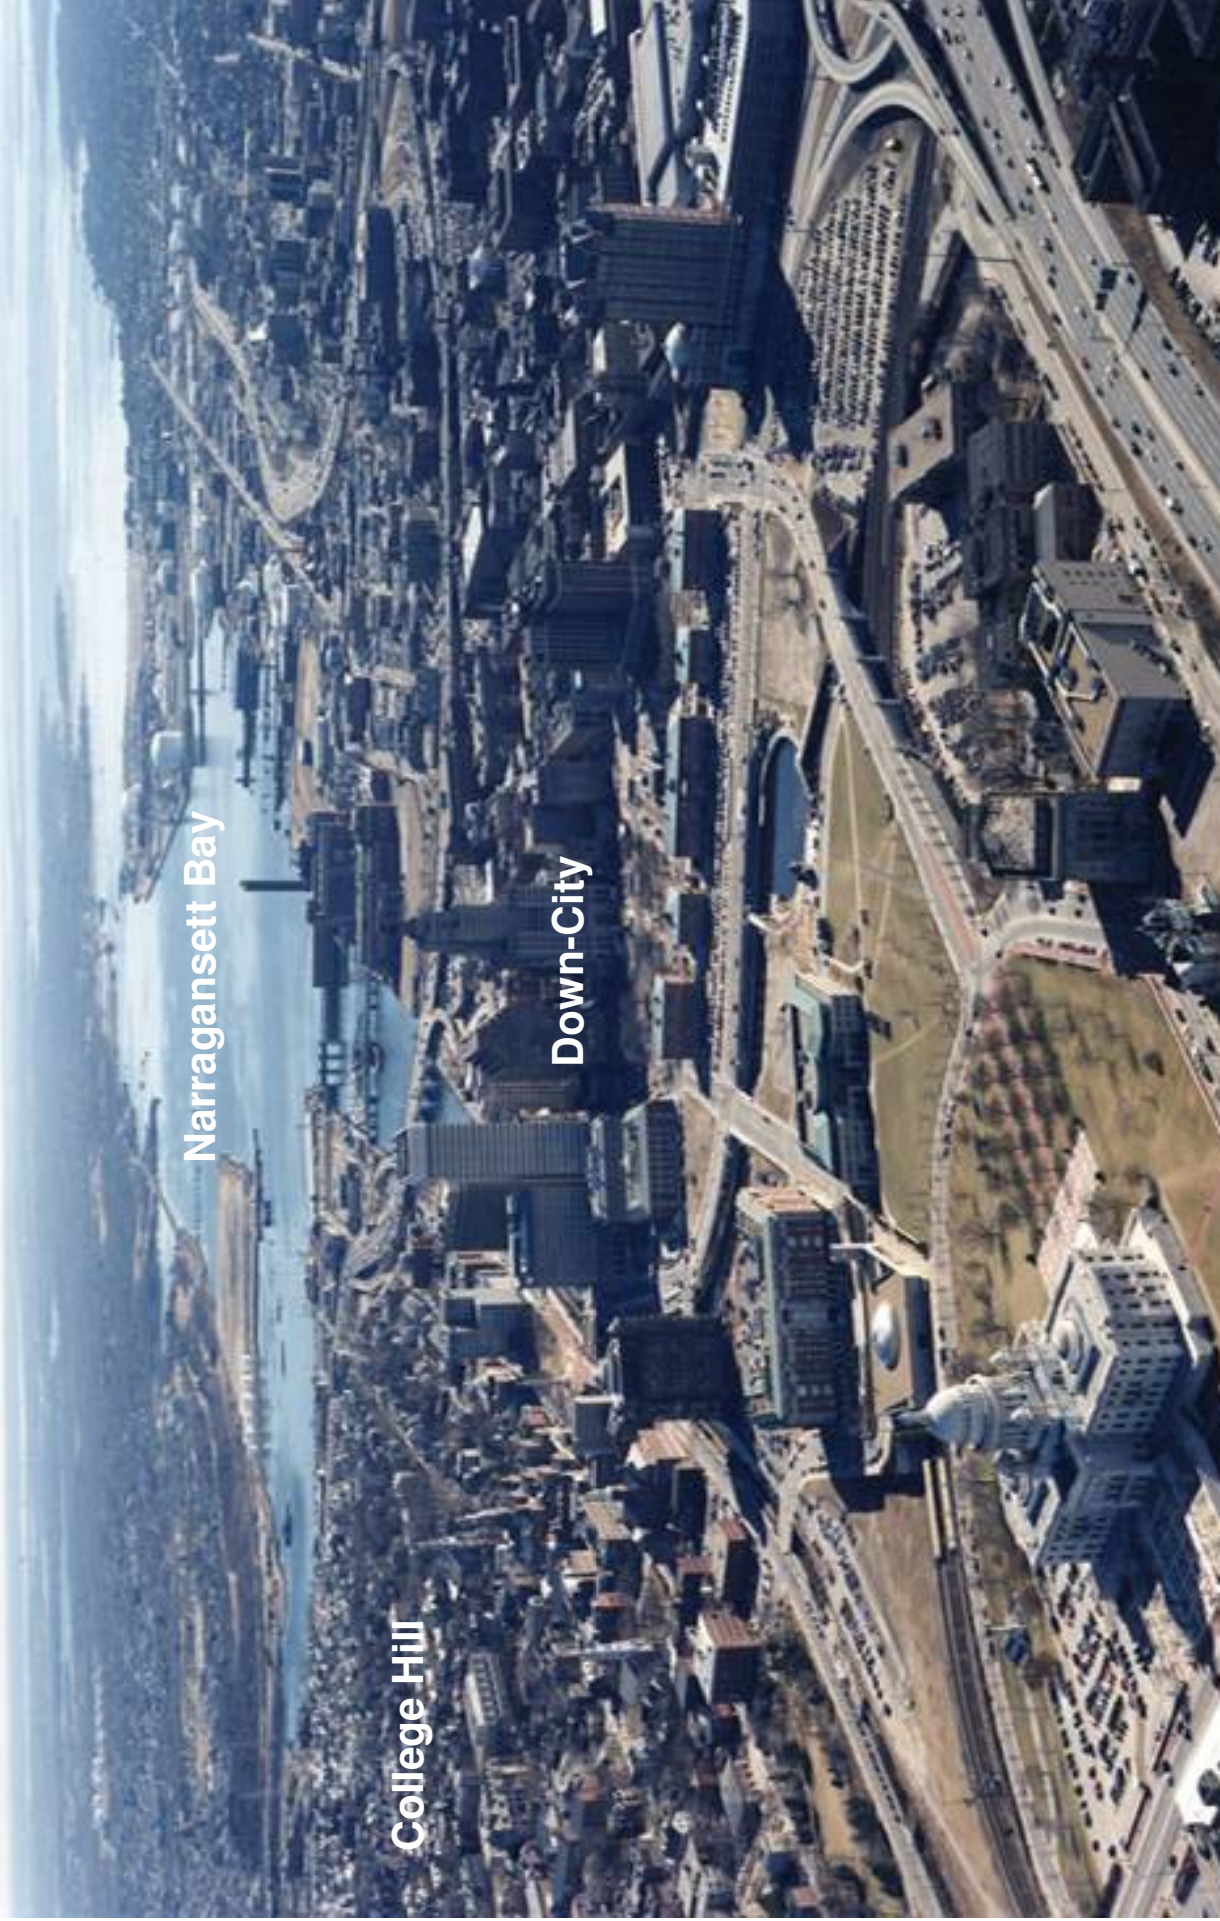

Narragansett Bay

Down-City

College Hill










**Rhode
Island
College**

Historic Context - 1770

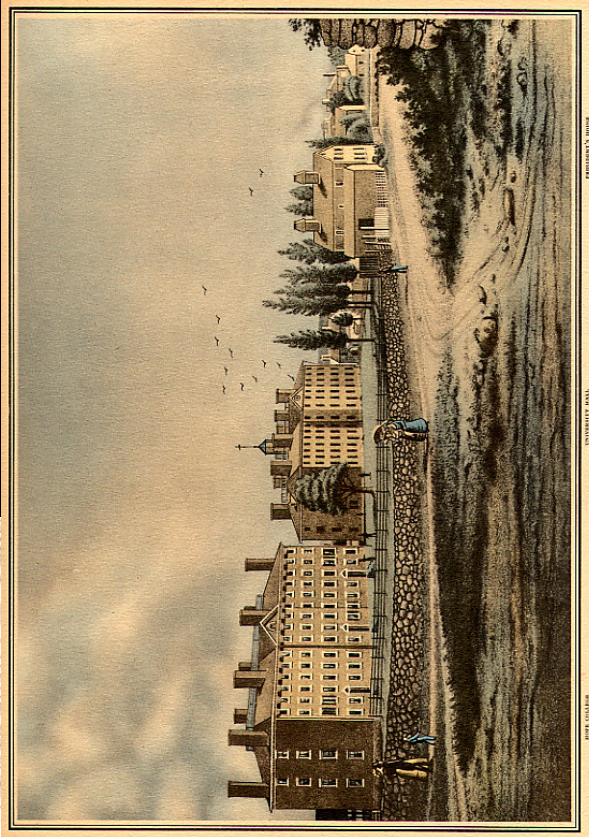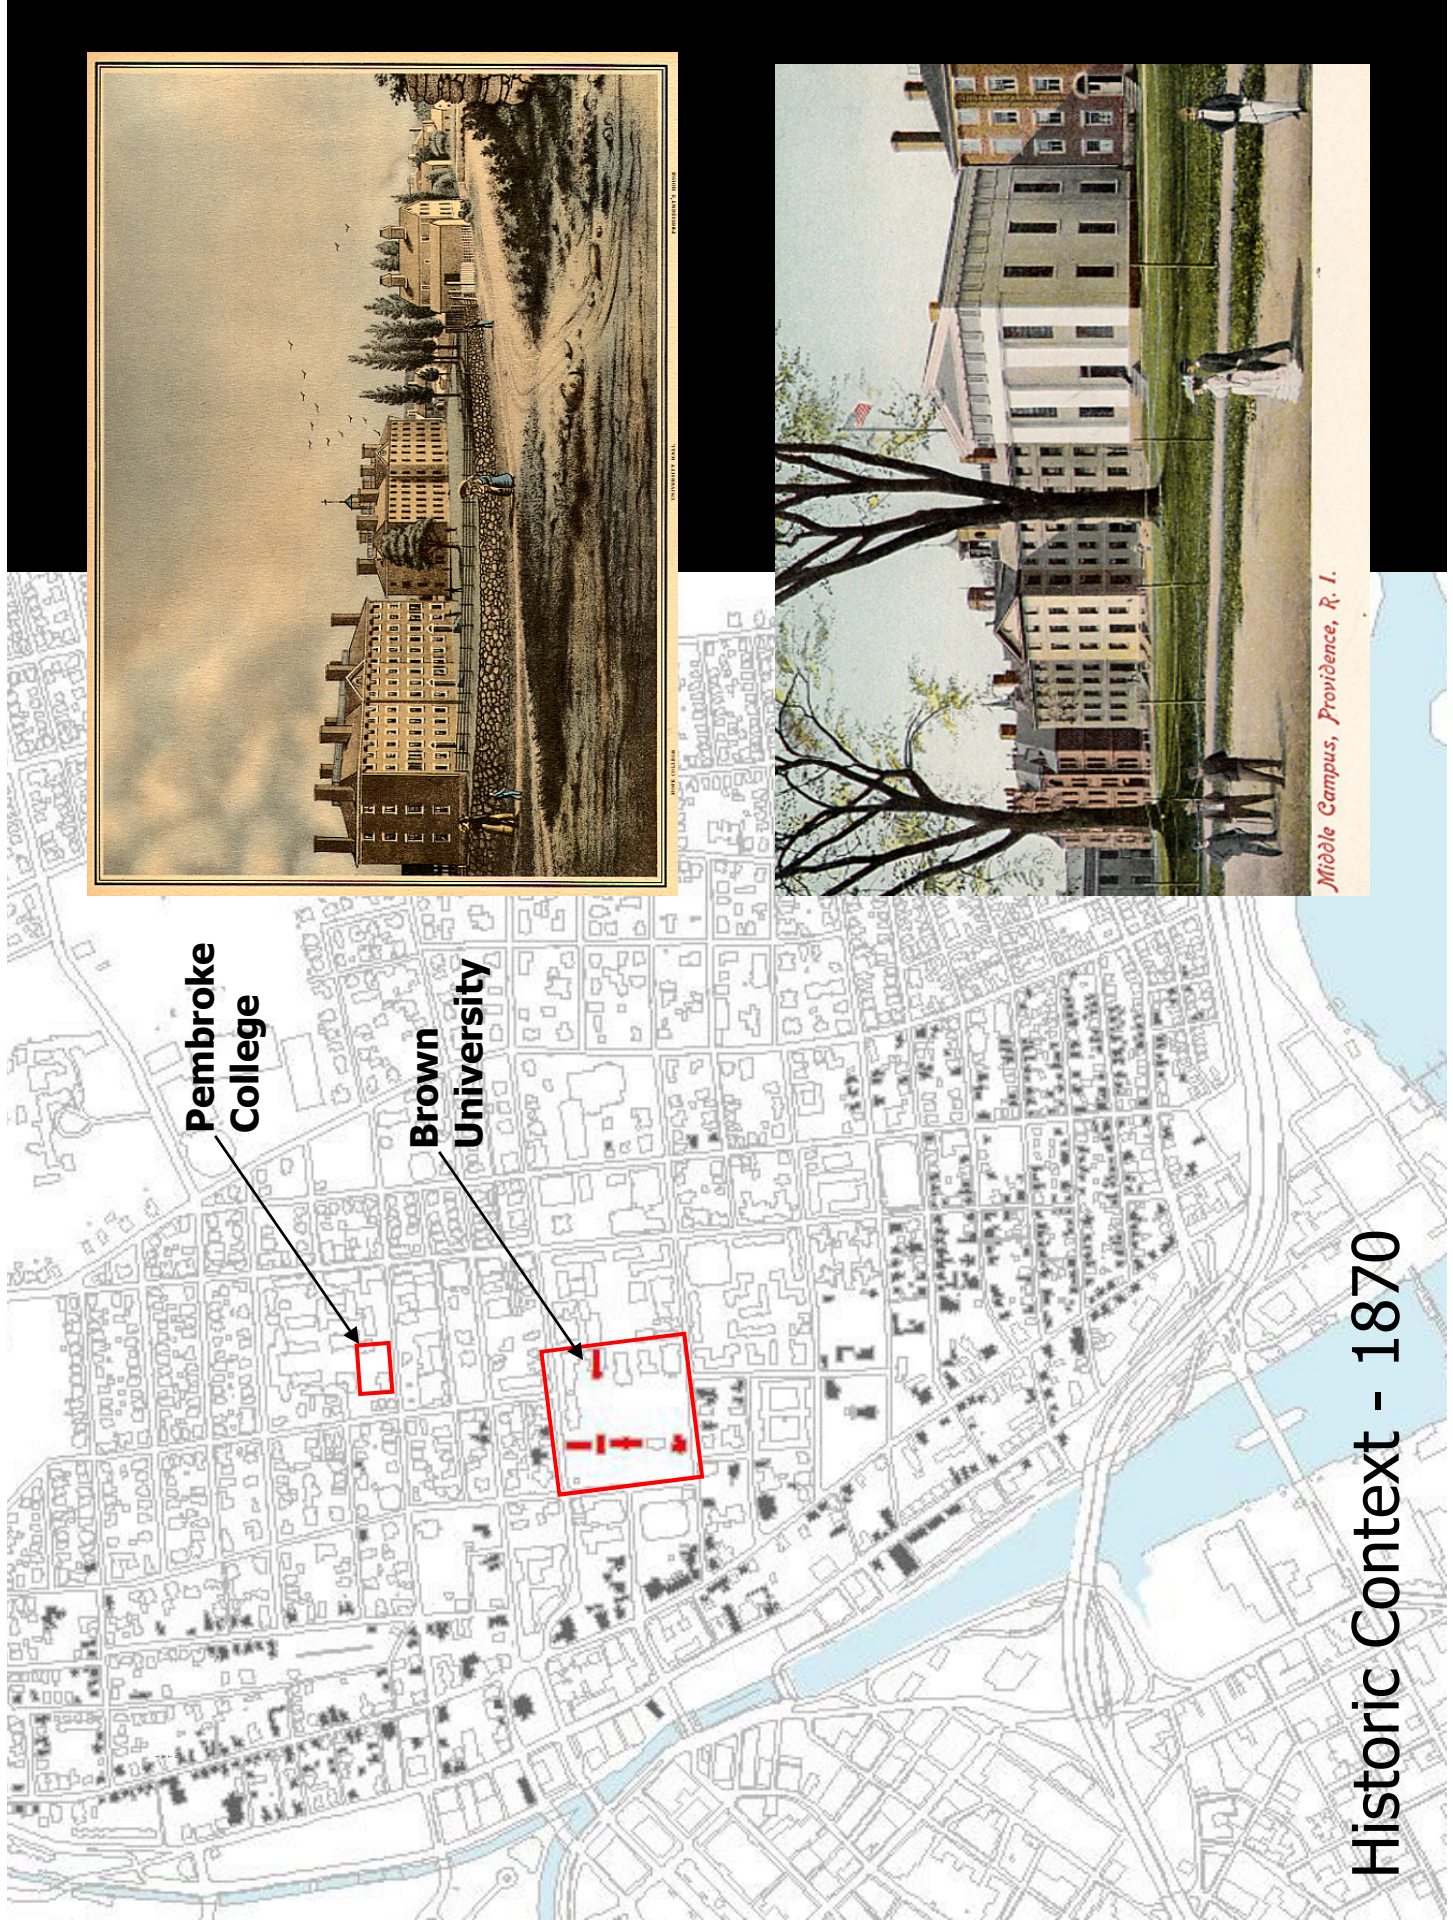

Middle Campus, Providence, R. I.

Historic Context - 1870

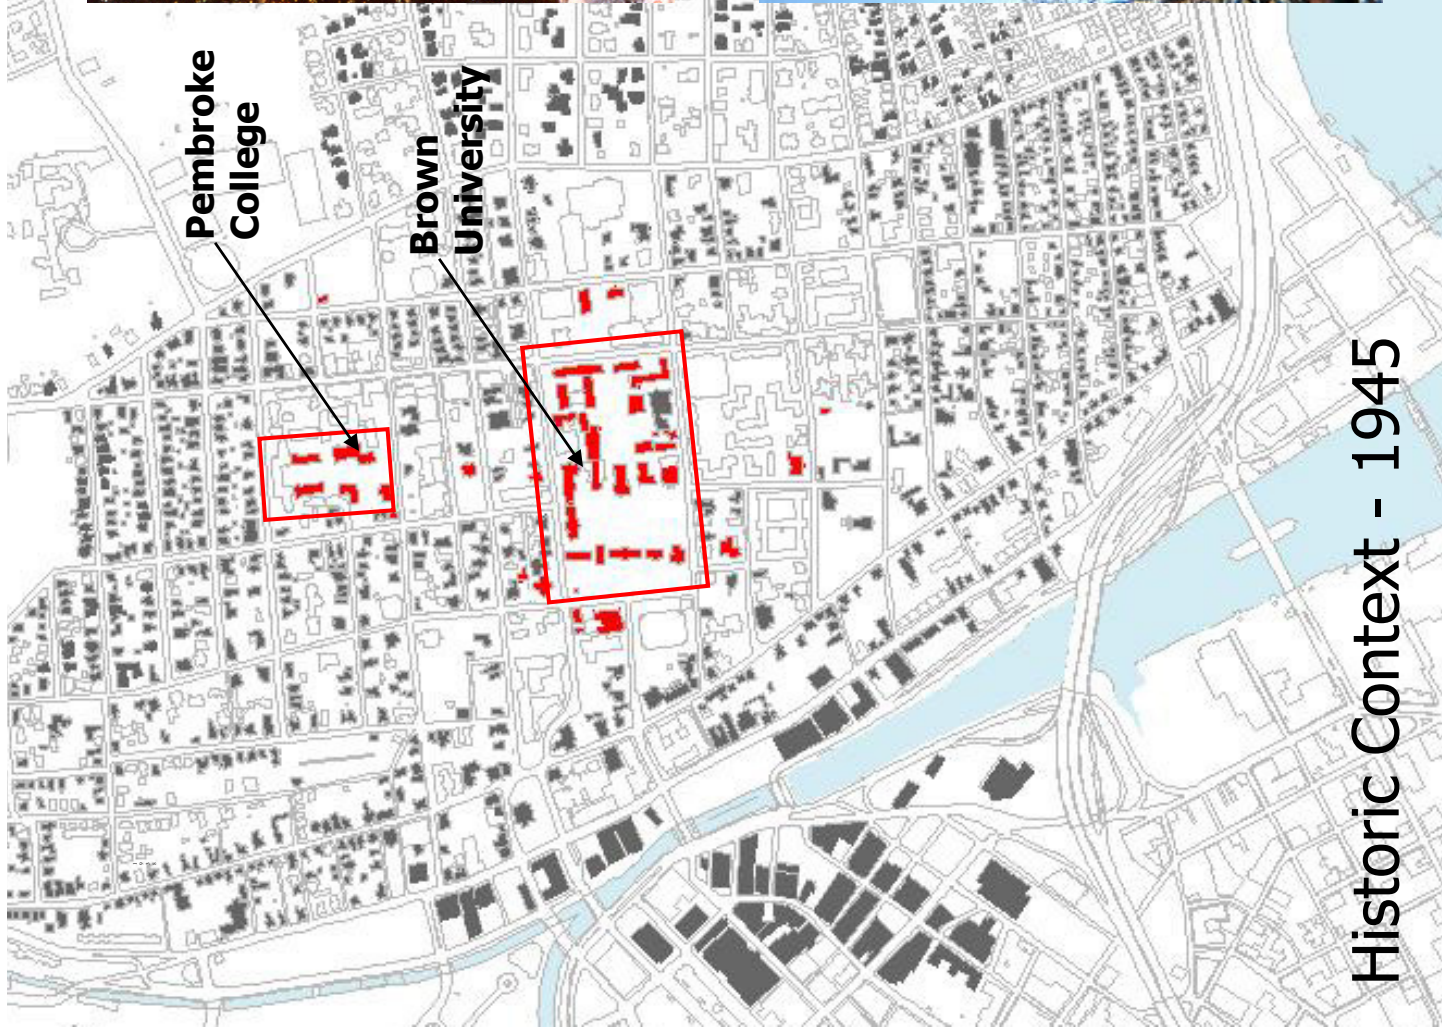


Historic Context - 1945



Sh. looking West: from Brook St., Providence, R. I.



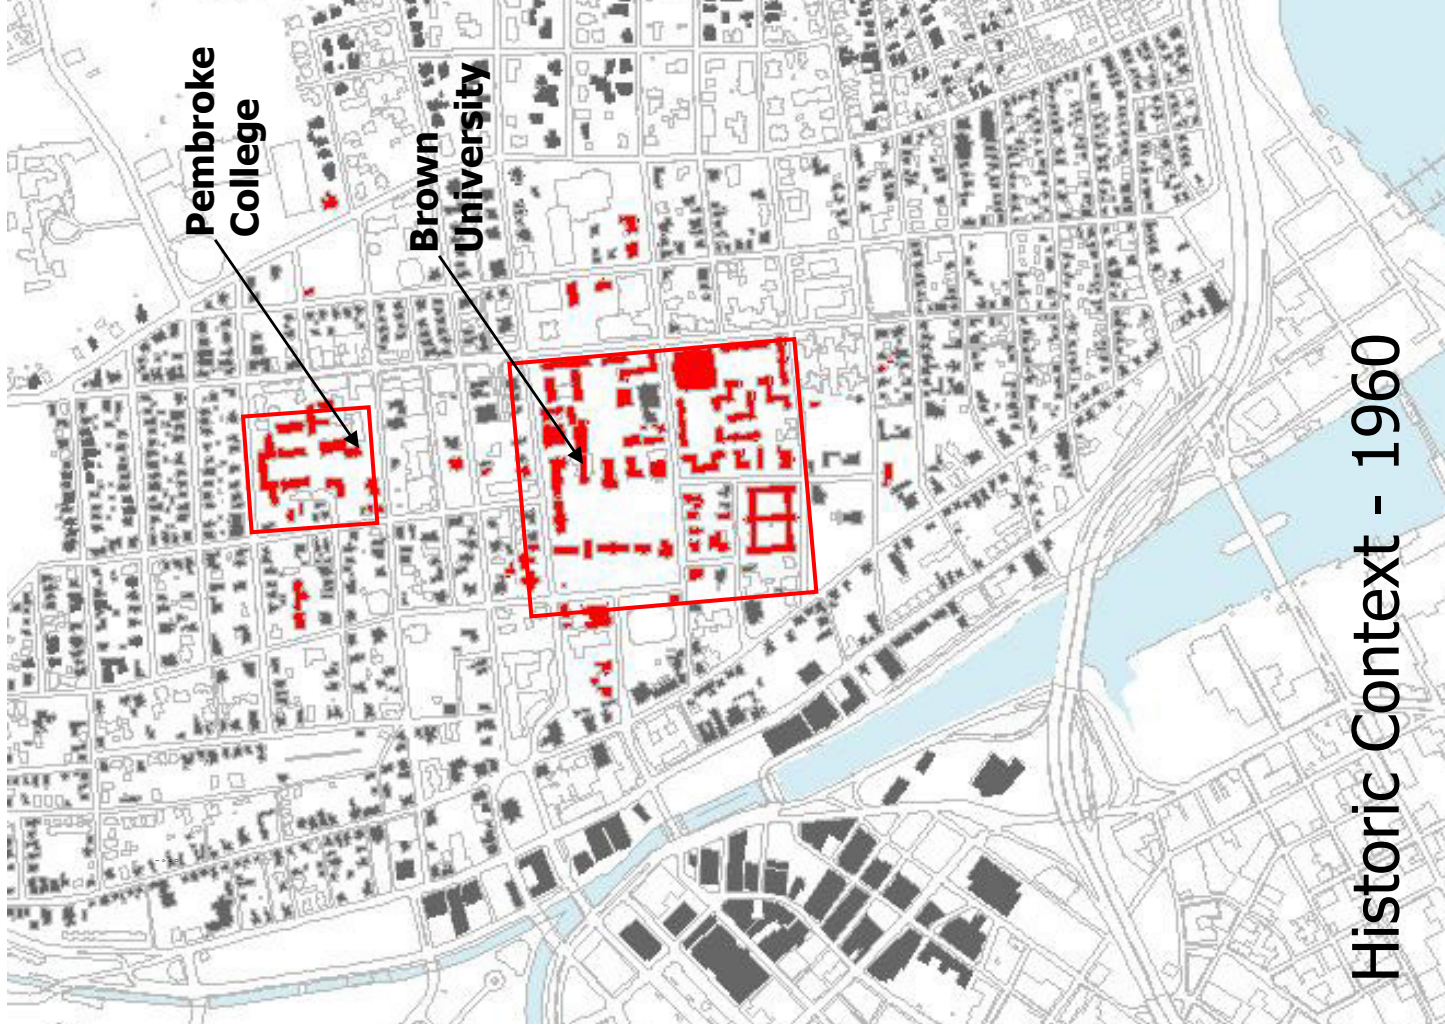


Pembroke
College


Brown
University

Historic Context - 1960



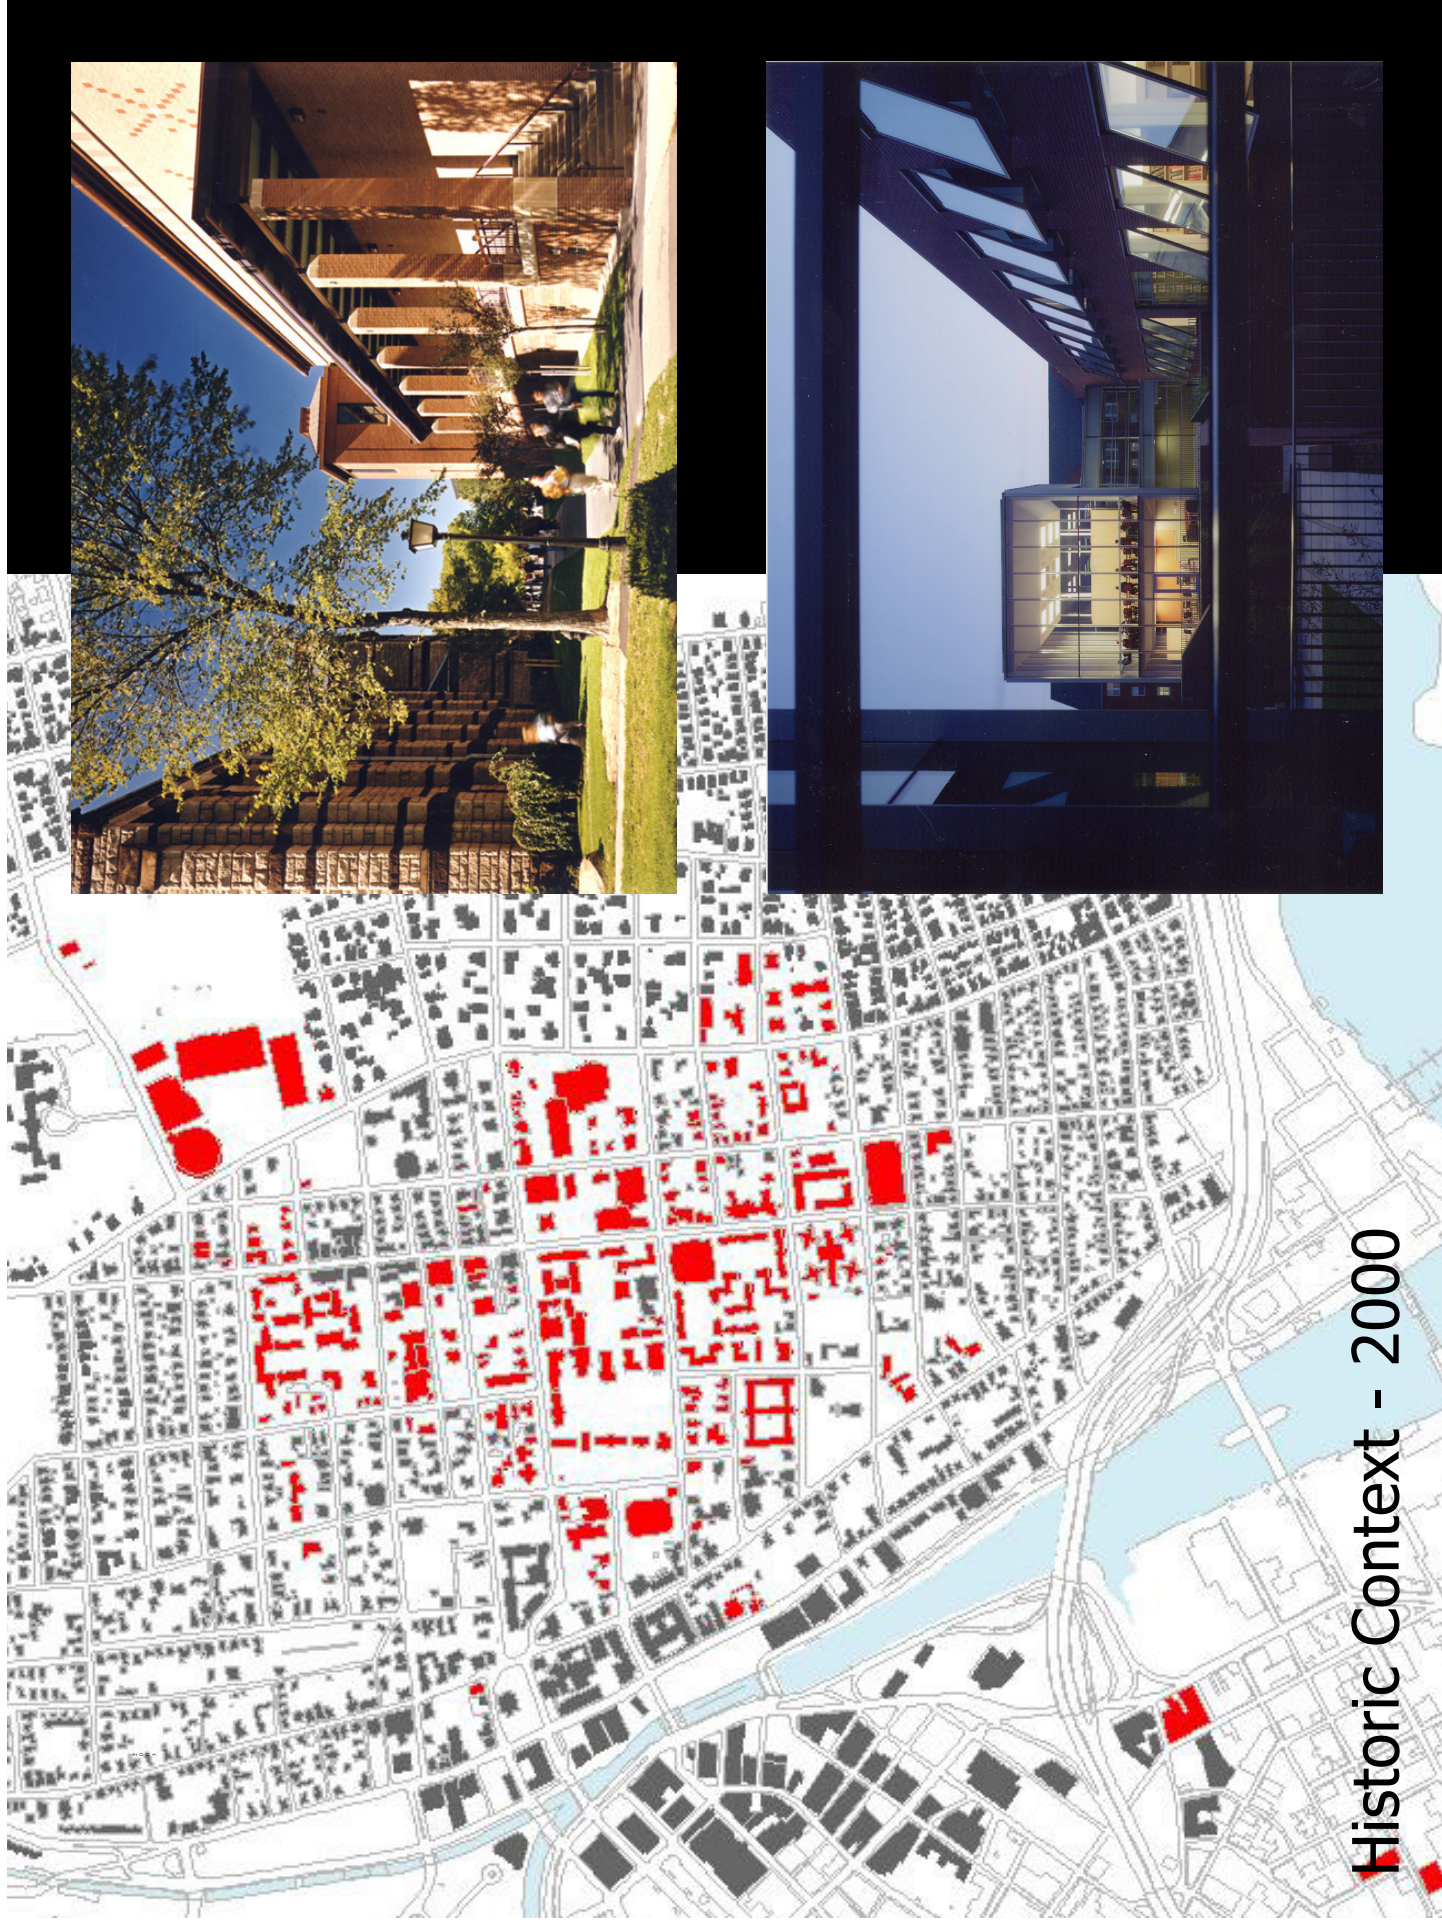


Historic Context - 2000

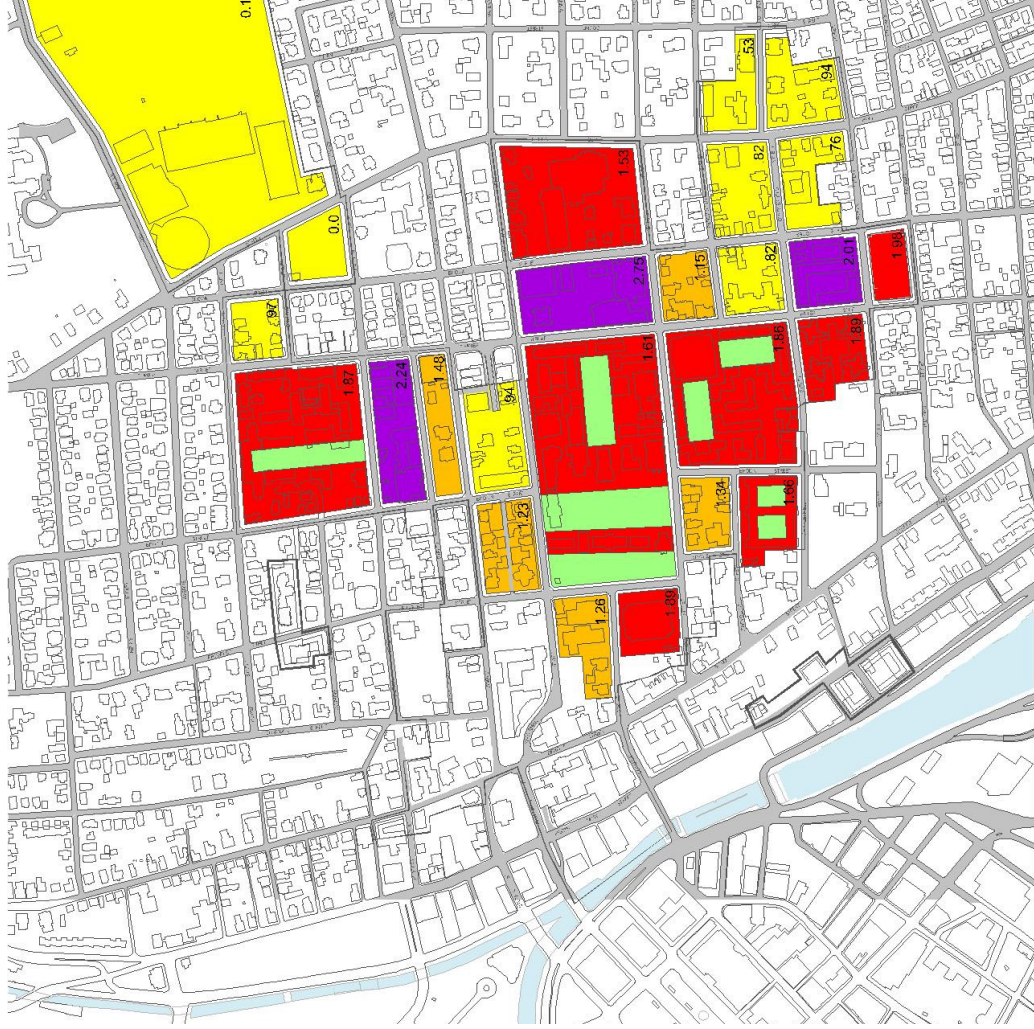


Density - 2003

Strategic Framework for Physical Planning


1. Develop a circulation structure to foster community and to unify the campus and its surroundings

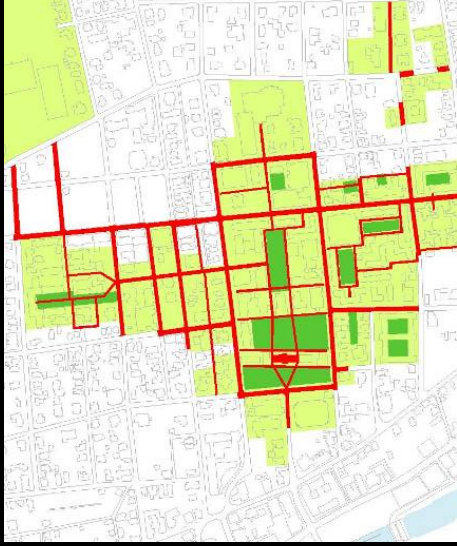



2. Consolidate the Core

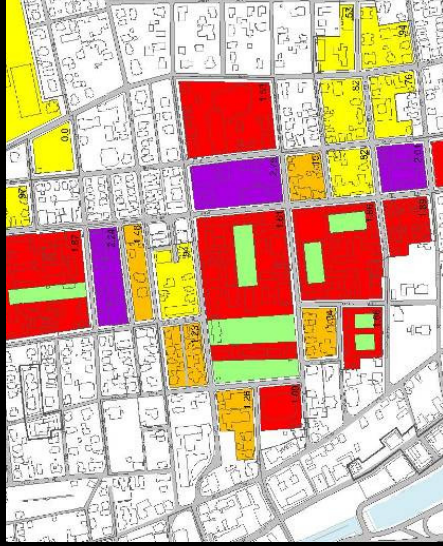

3. Move Beyond College Hill

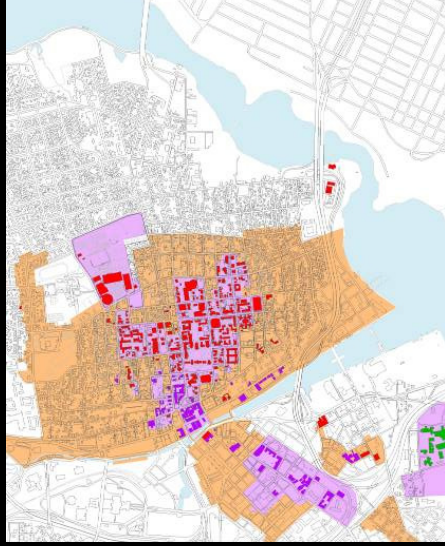

 

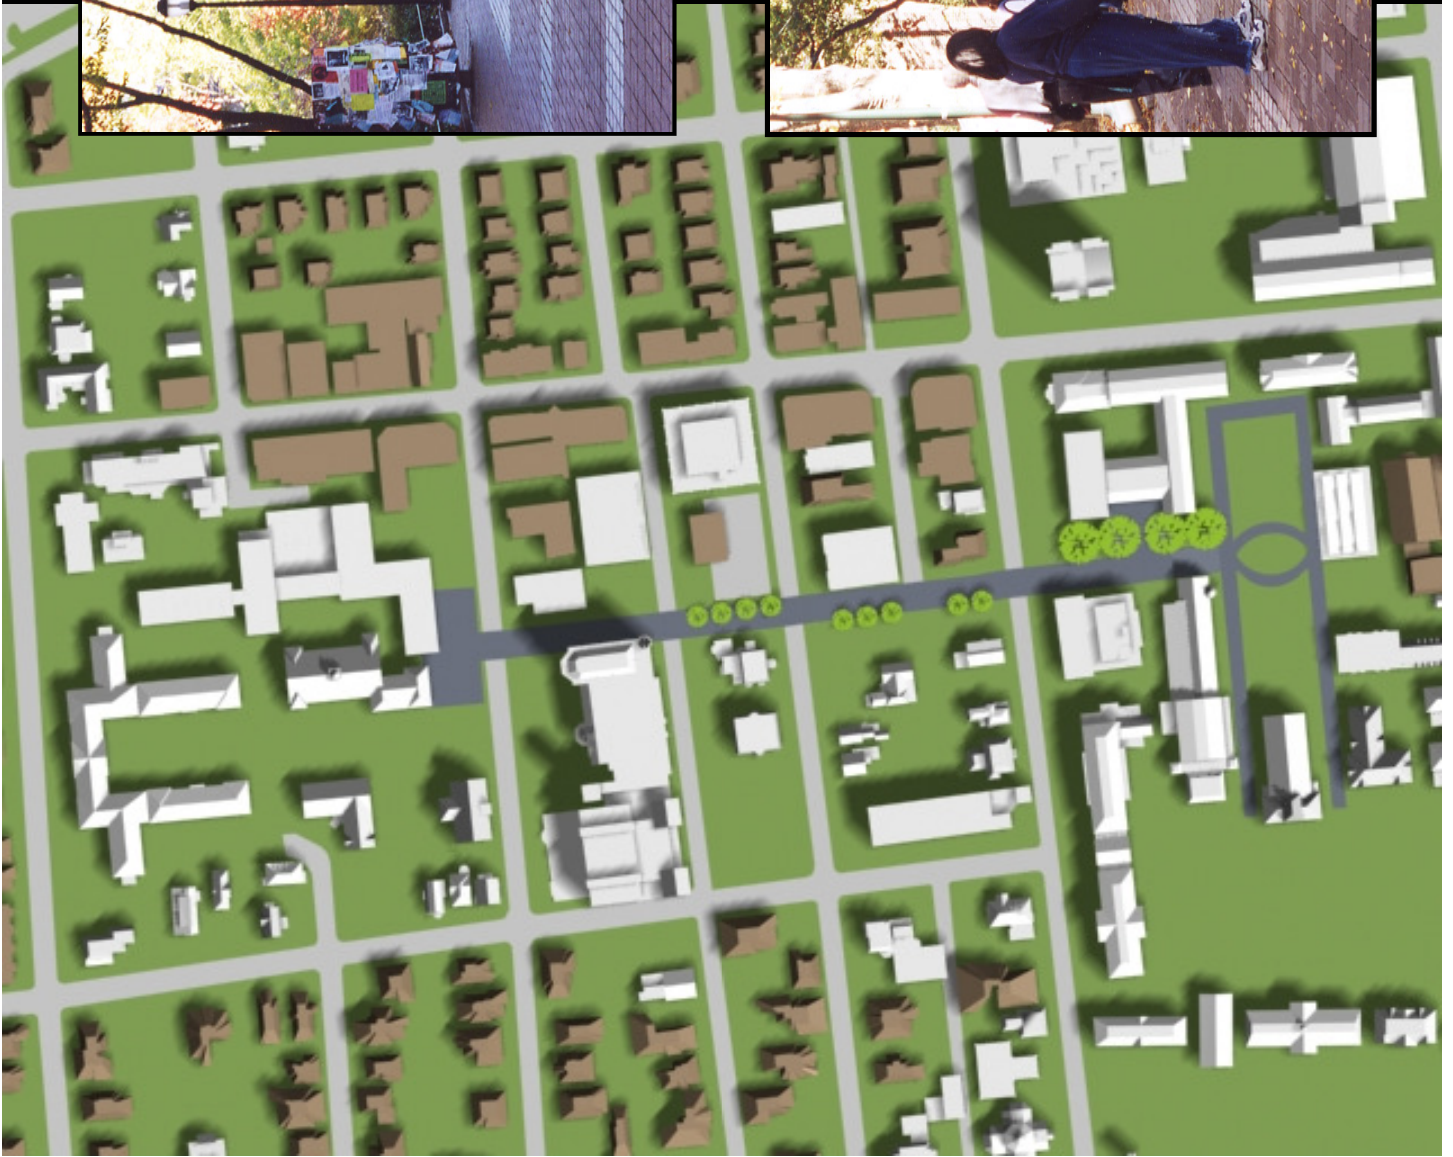



BROWN UNIVERSITY

Preliminary Plan for arrangement of Back Campus.


Scale of Feet
 0 10 20 30 40 50 60 70 80 90 100
 One inch equals 100 feet
 Drawing No. 10-16-11

Additional notes added 19th October 1911

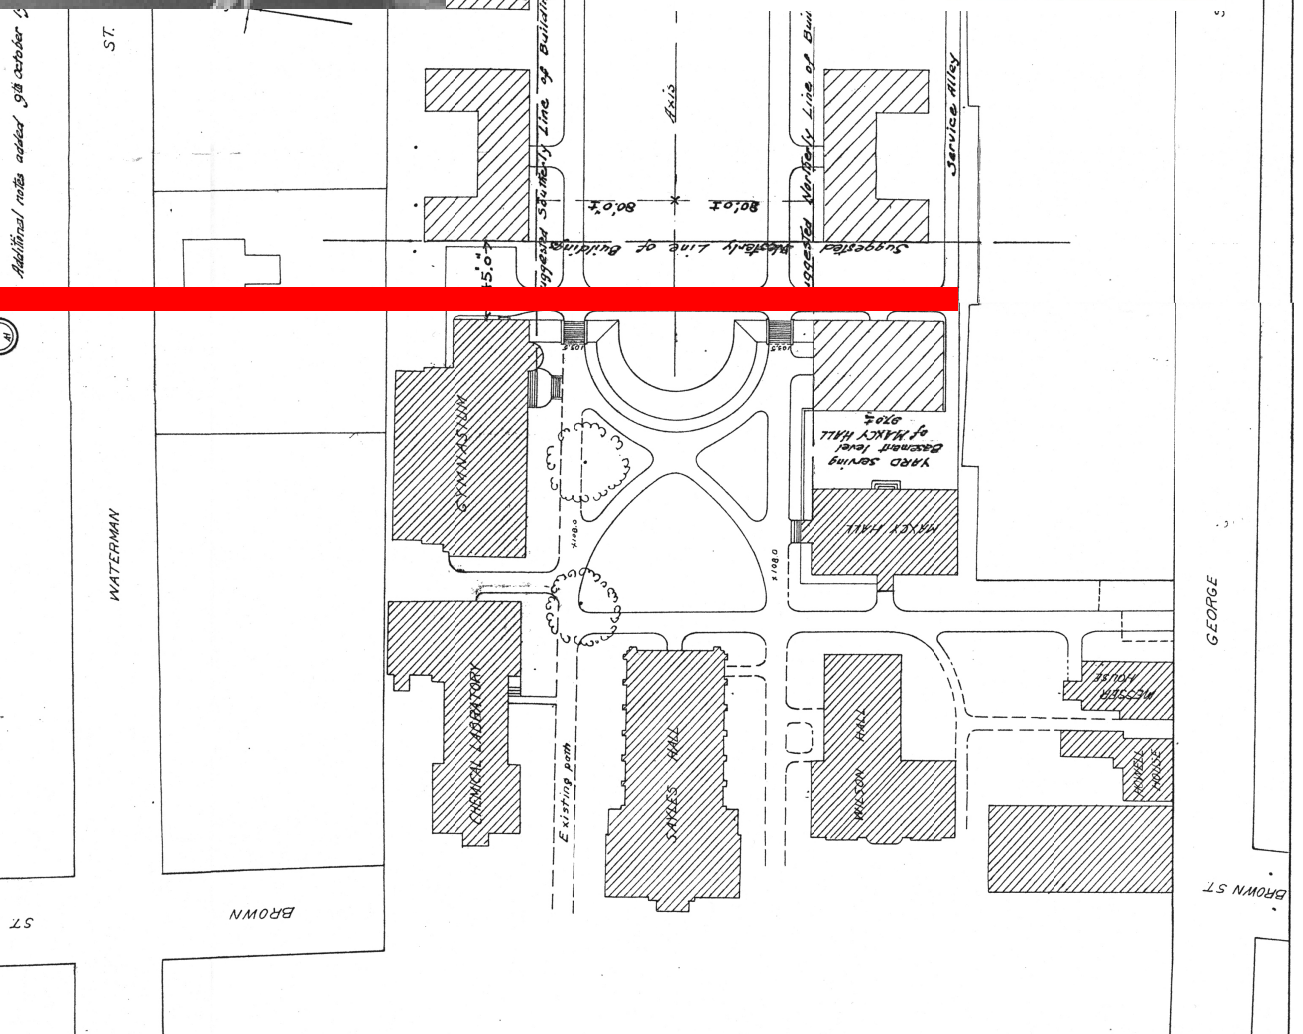

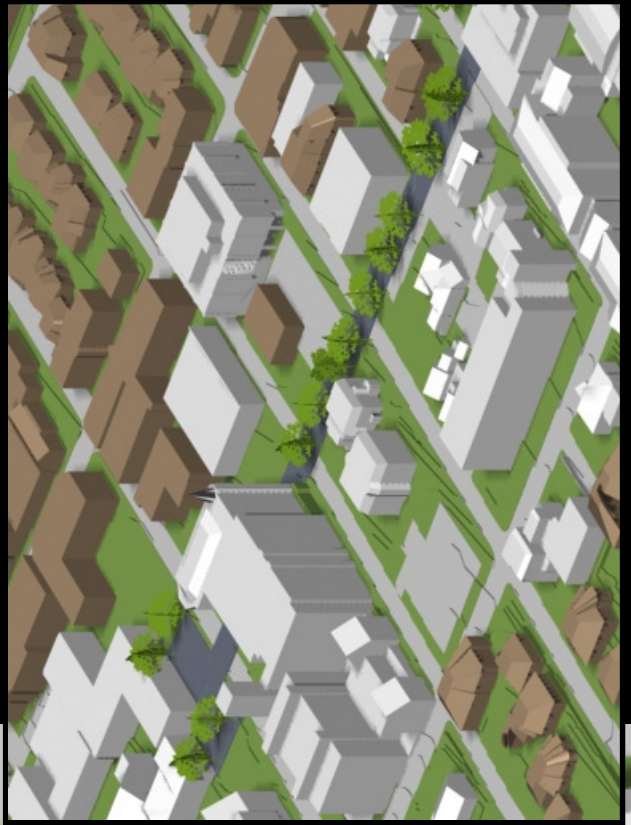




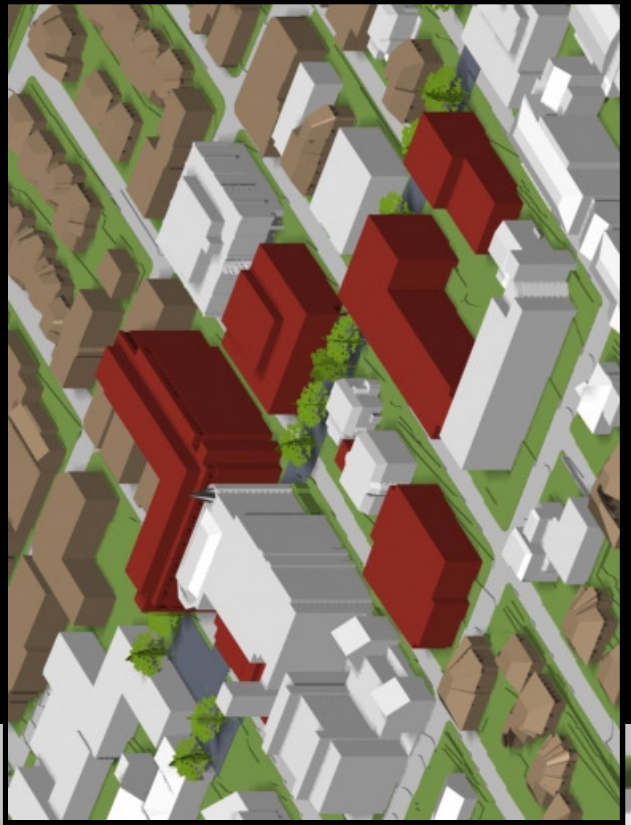








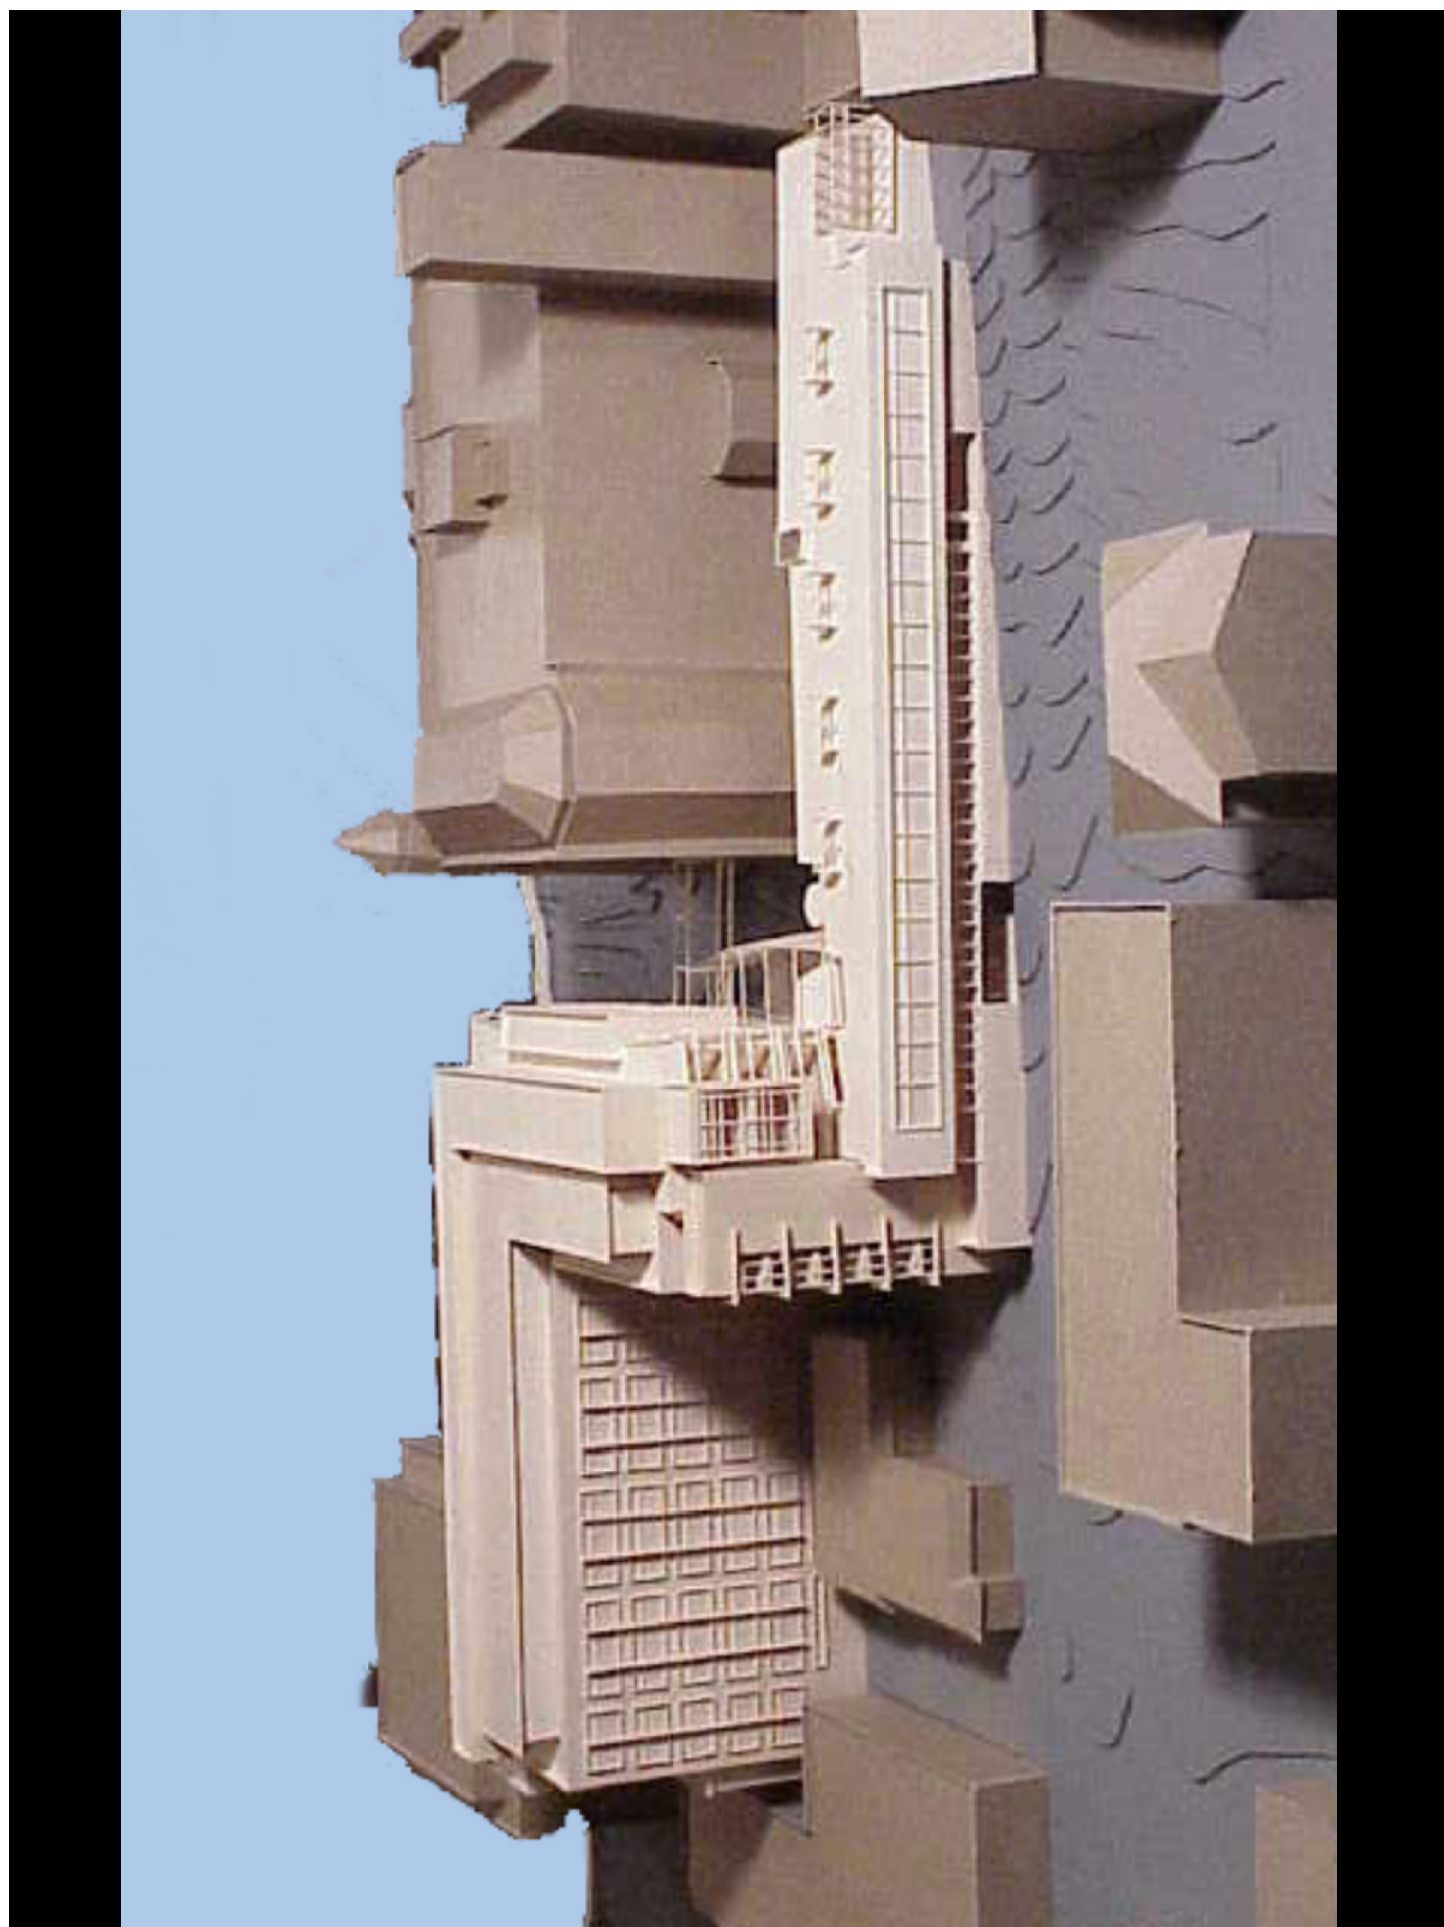





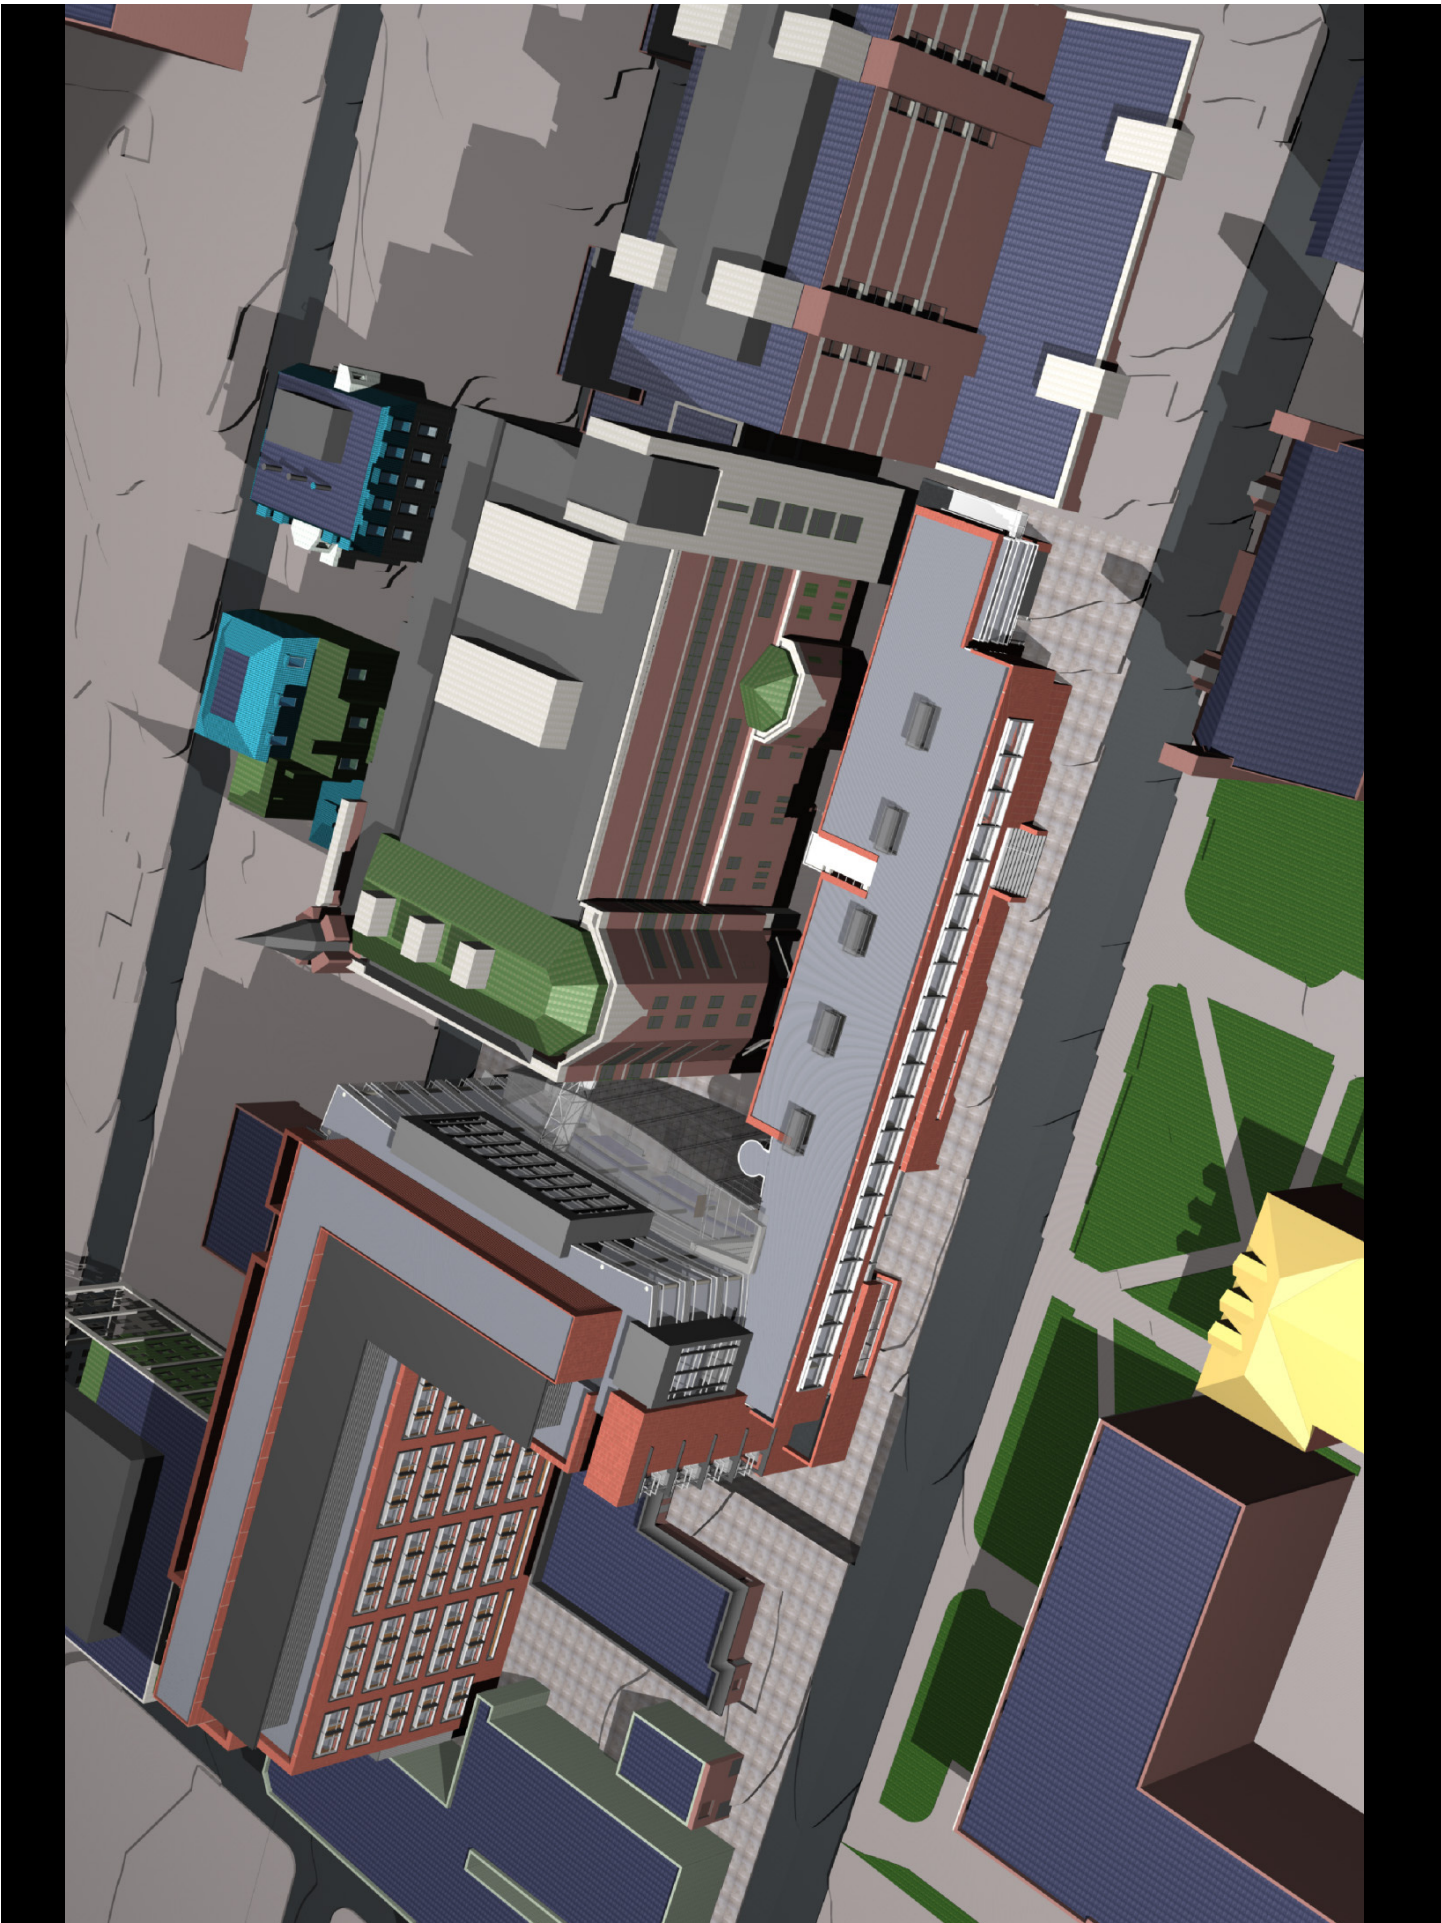





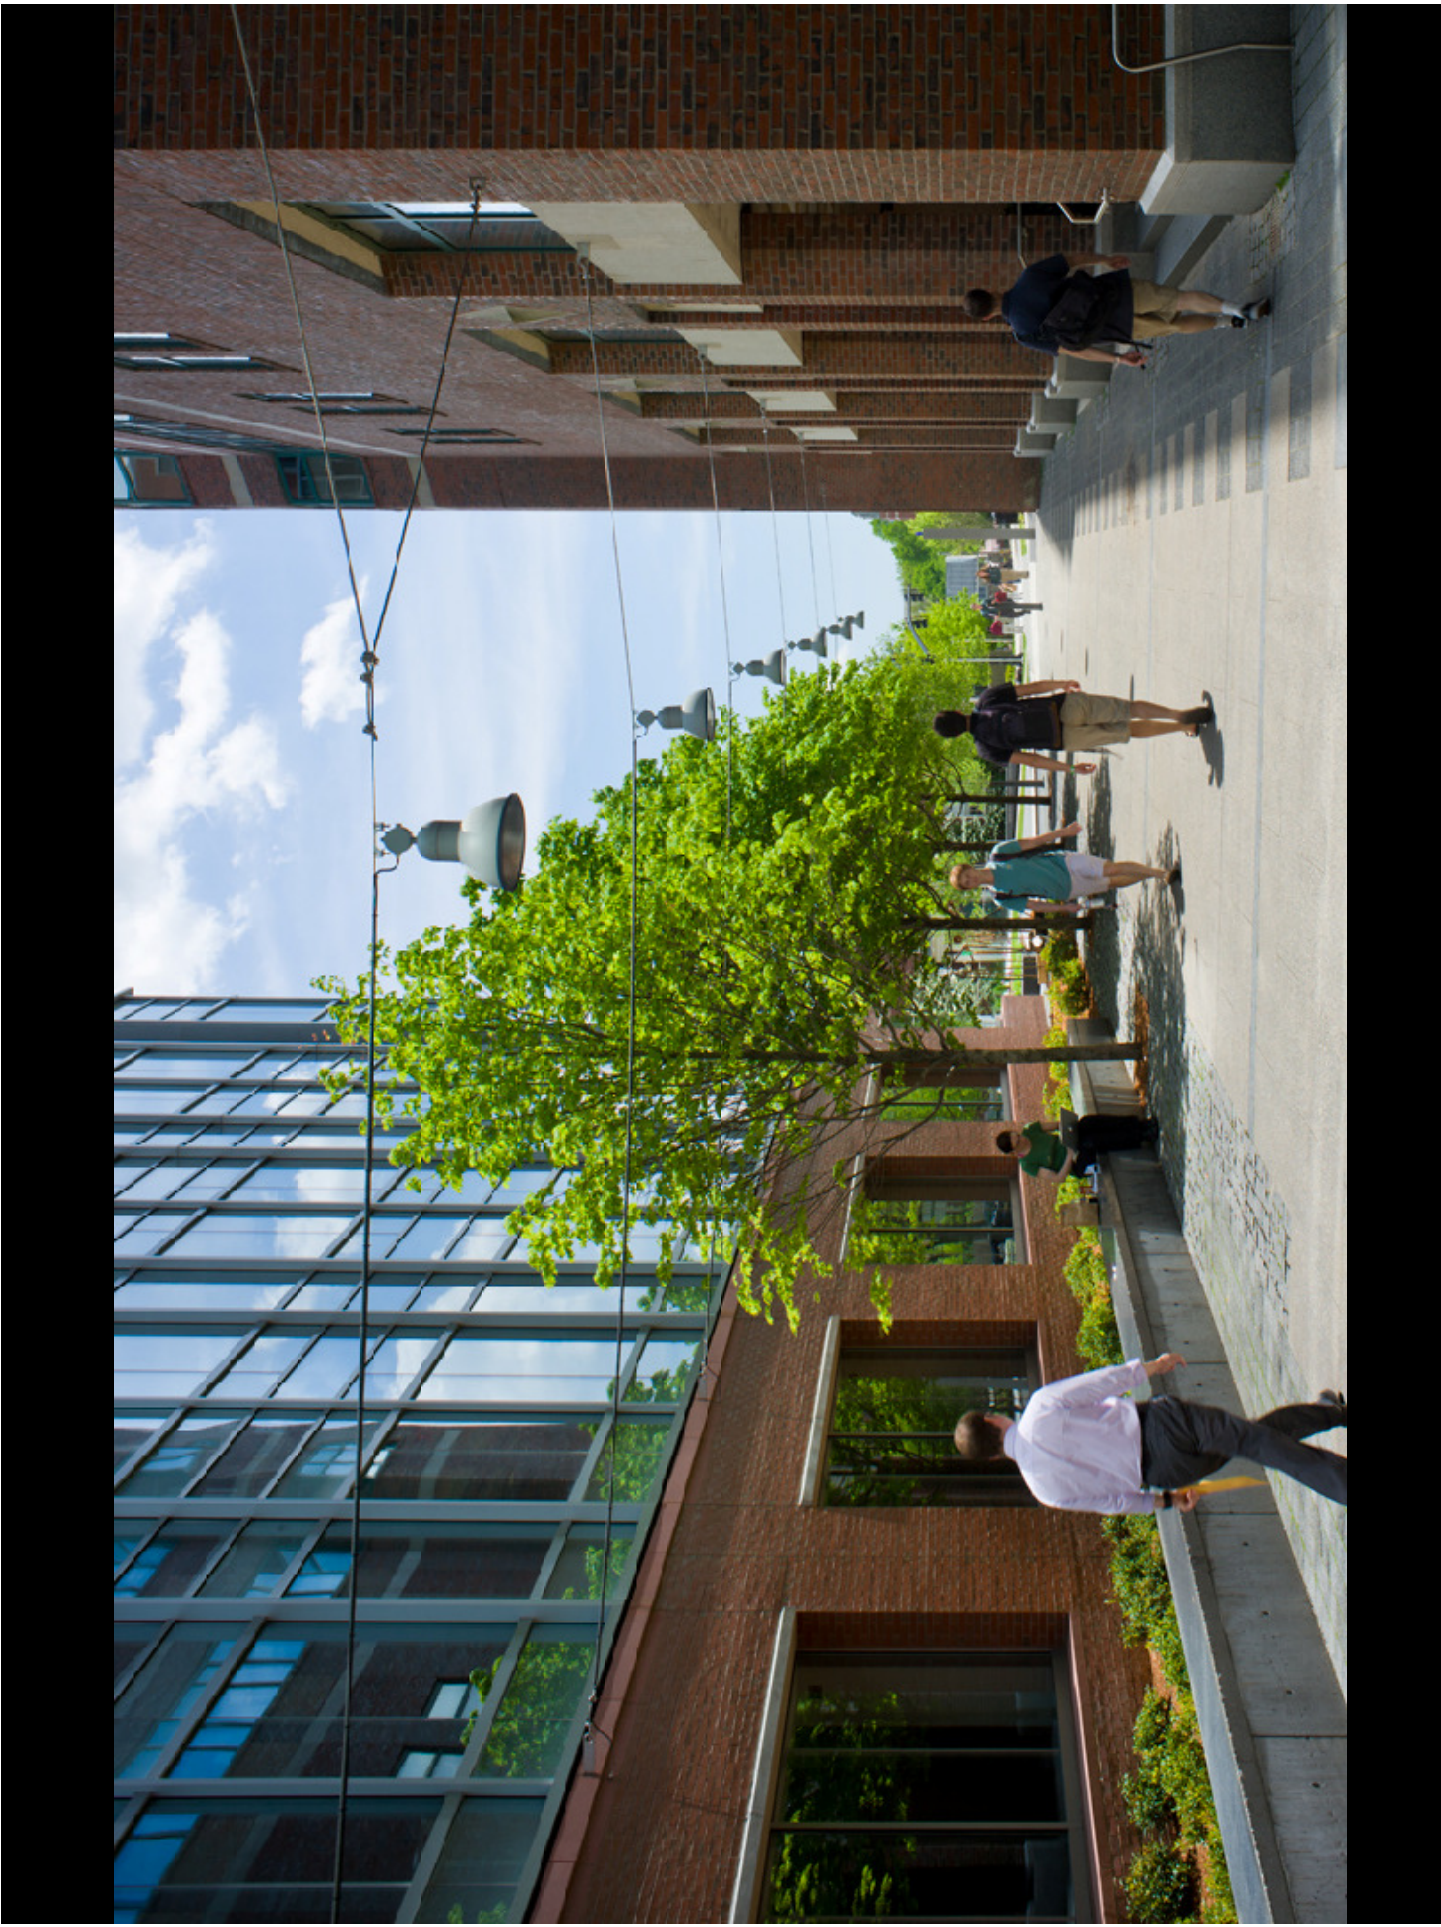

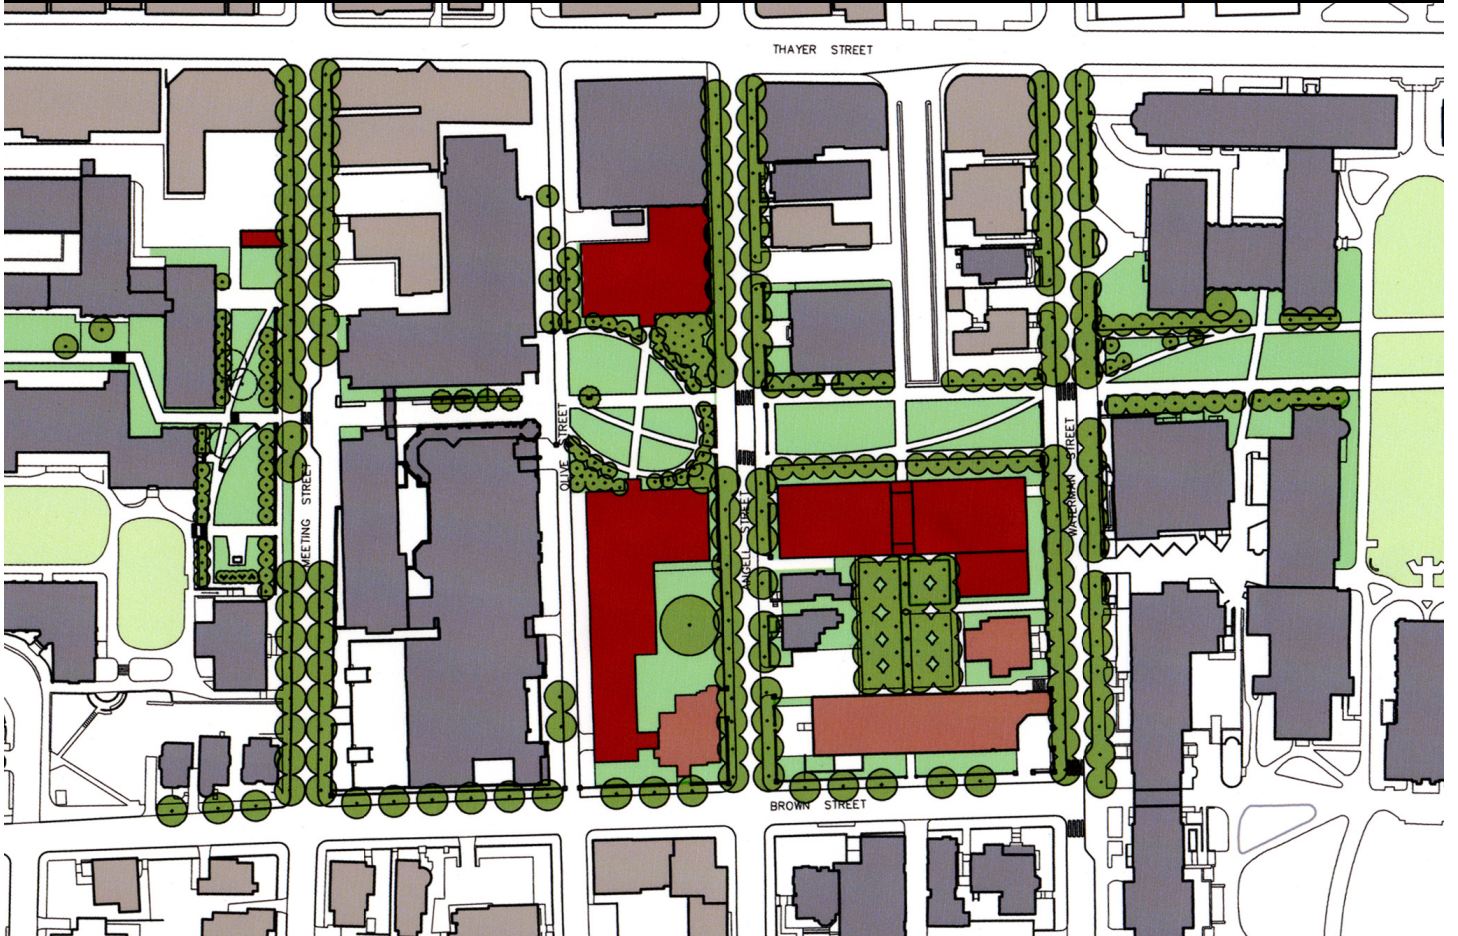










2007/07/11





Monday, July 09, 2007 8:14:46 AM



08/01/2007 11:49

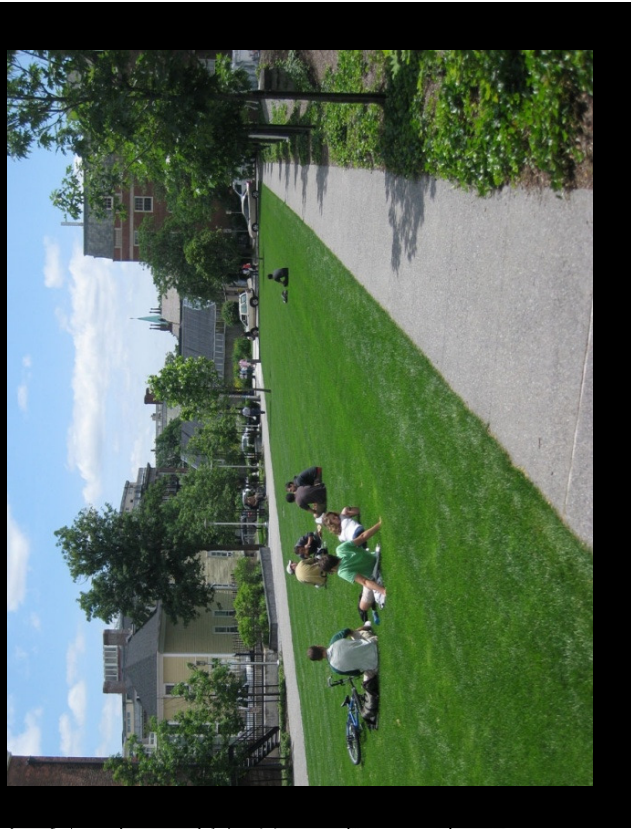

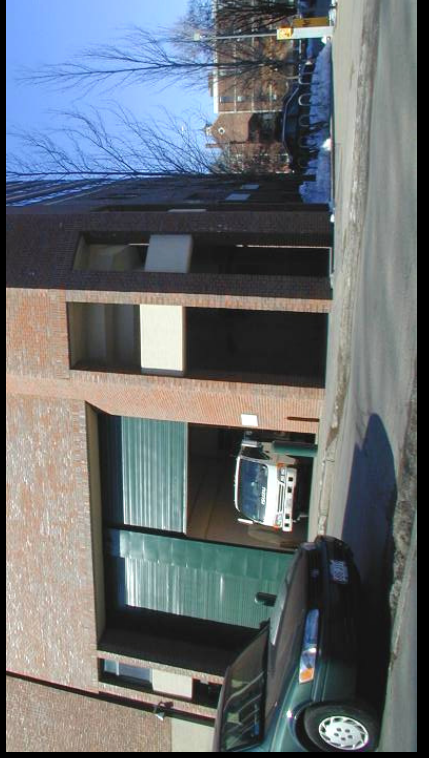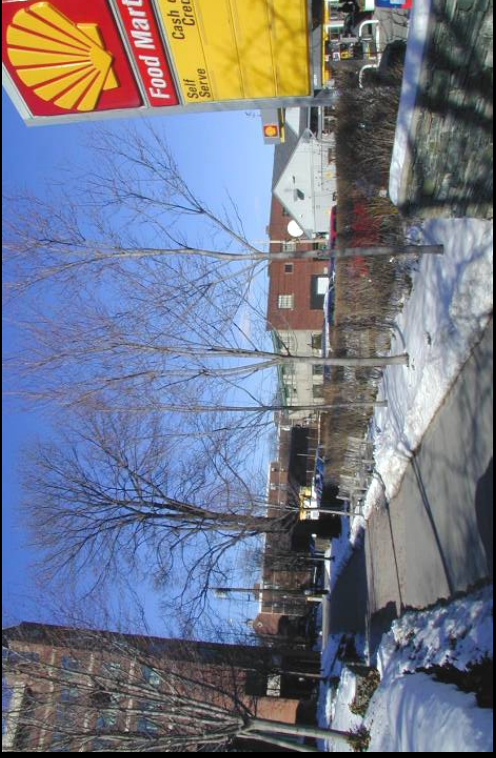





Pembroke Hall Renovation



J. Walter Wilson Renovation





Stephen Robert Campus Center



Lyman Hall Renovation



Bookstore Renovation

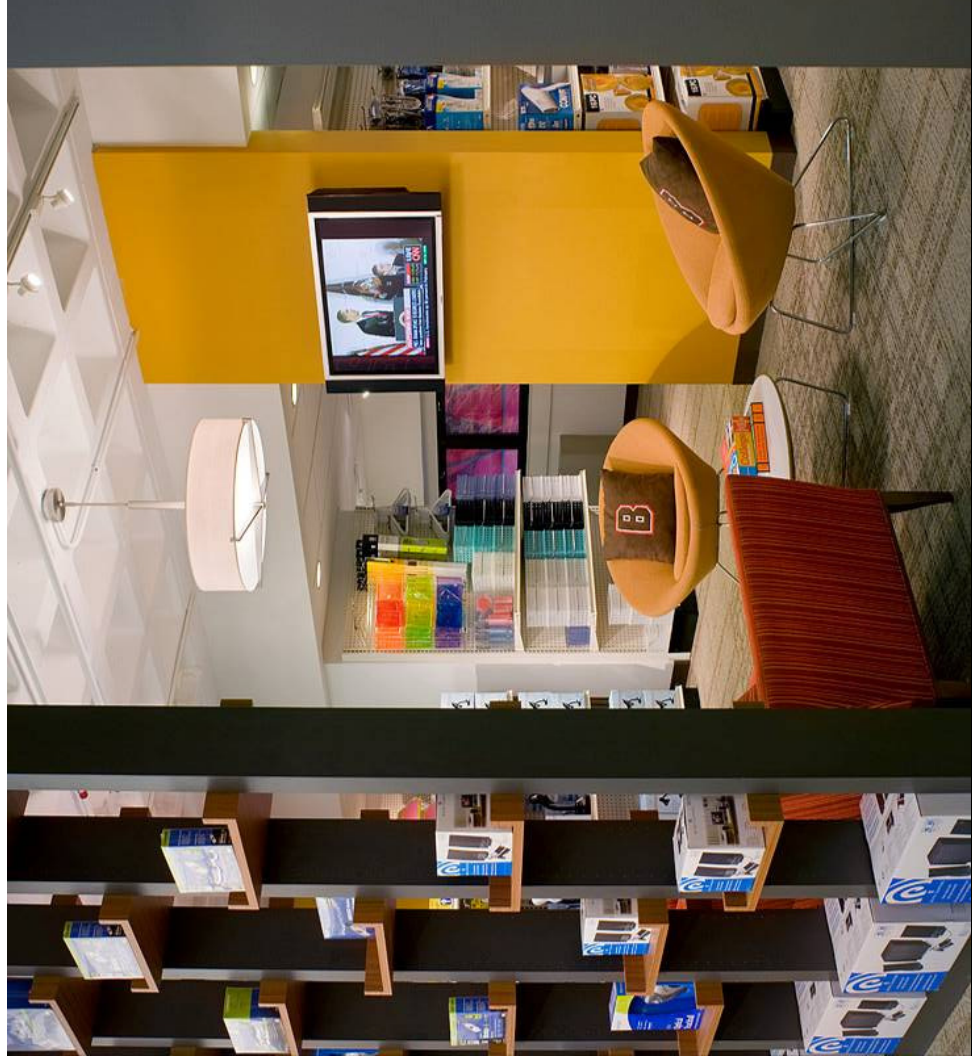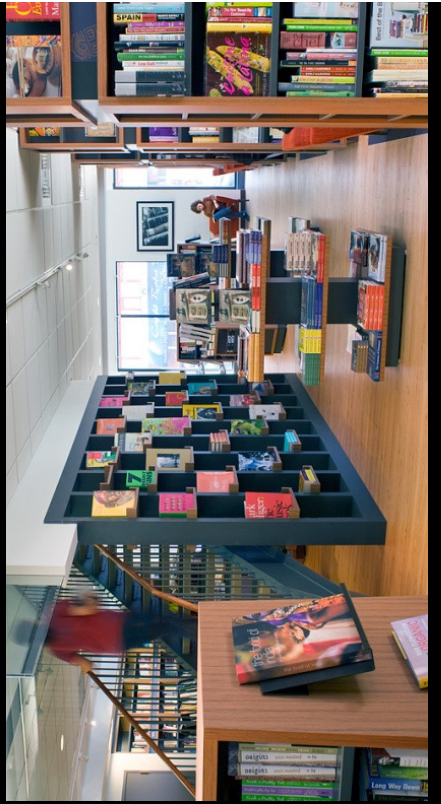





Granoff Center for Creative Arts







Hunter Lab Renovation

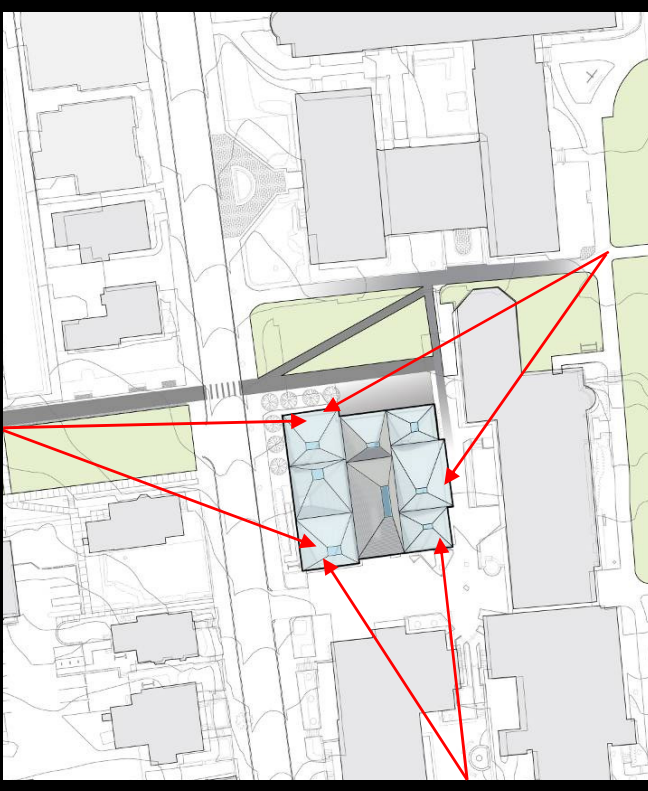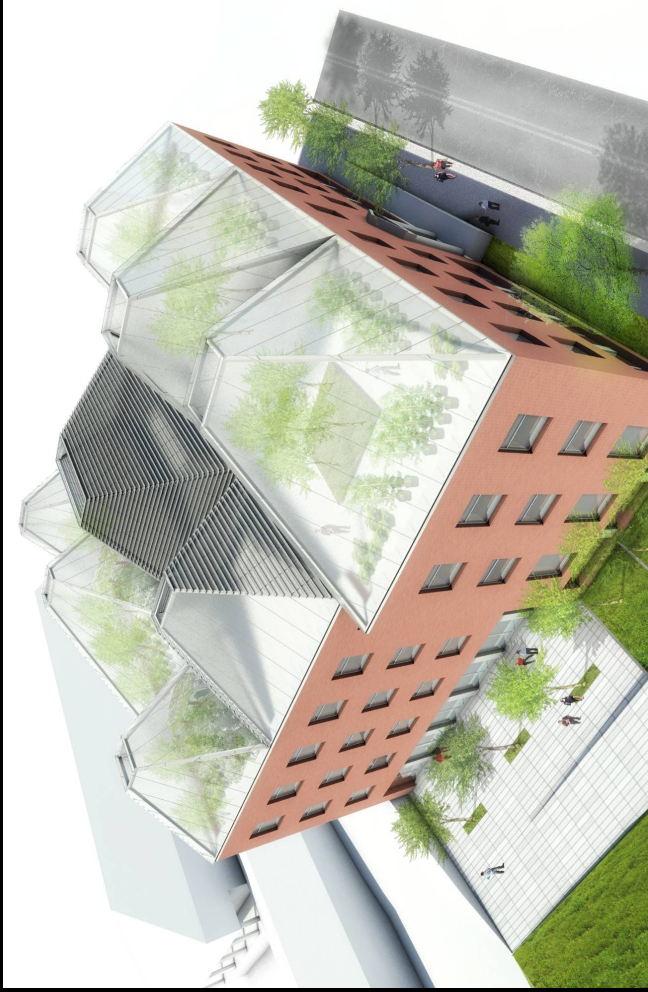

The Walk (2005-2011)

- Over \$500 million total investment
- Over 200,000 sf new construction
- ~ 300,000 sf of renovation
- New crosswalks and traffic lights
- Over 200,000 sf future capacity

